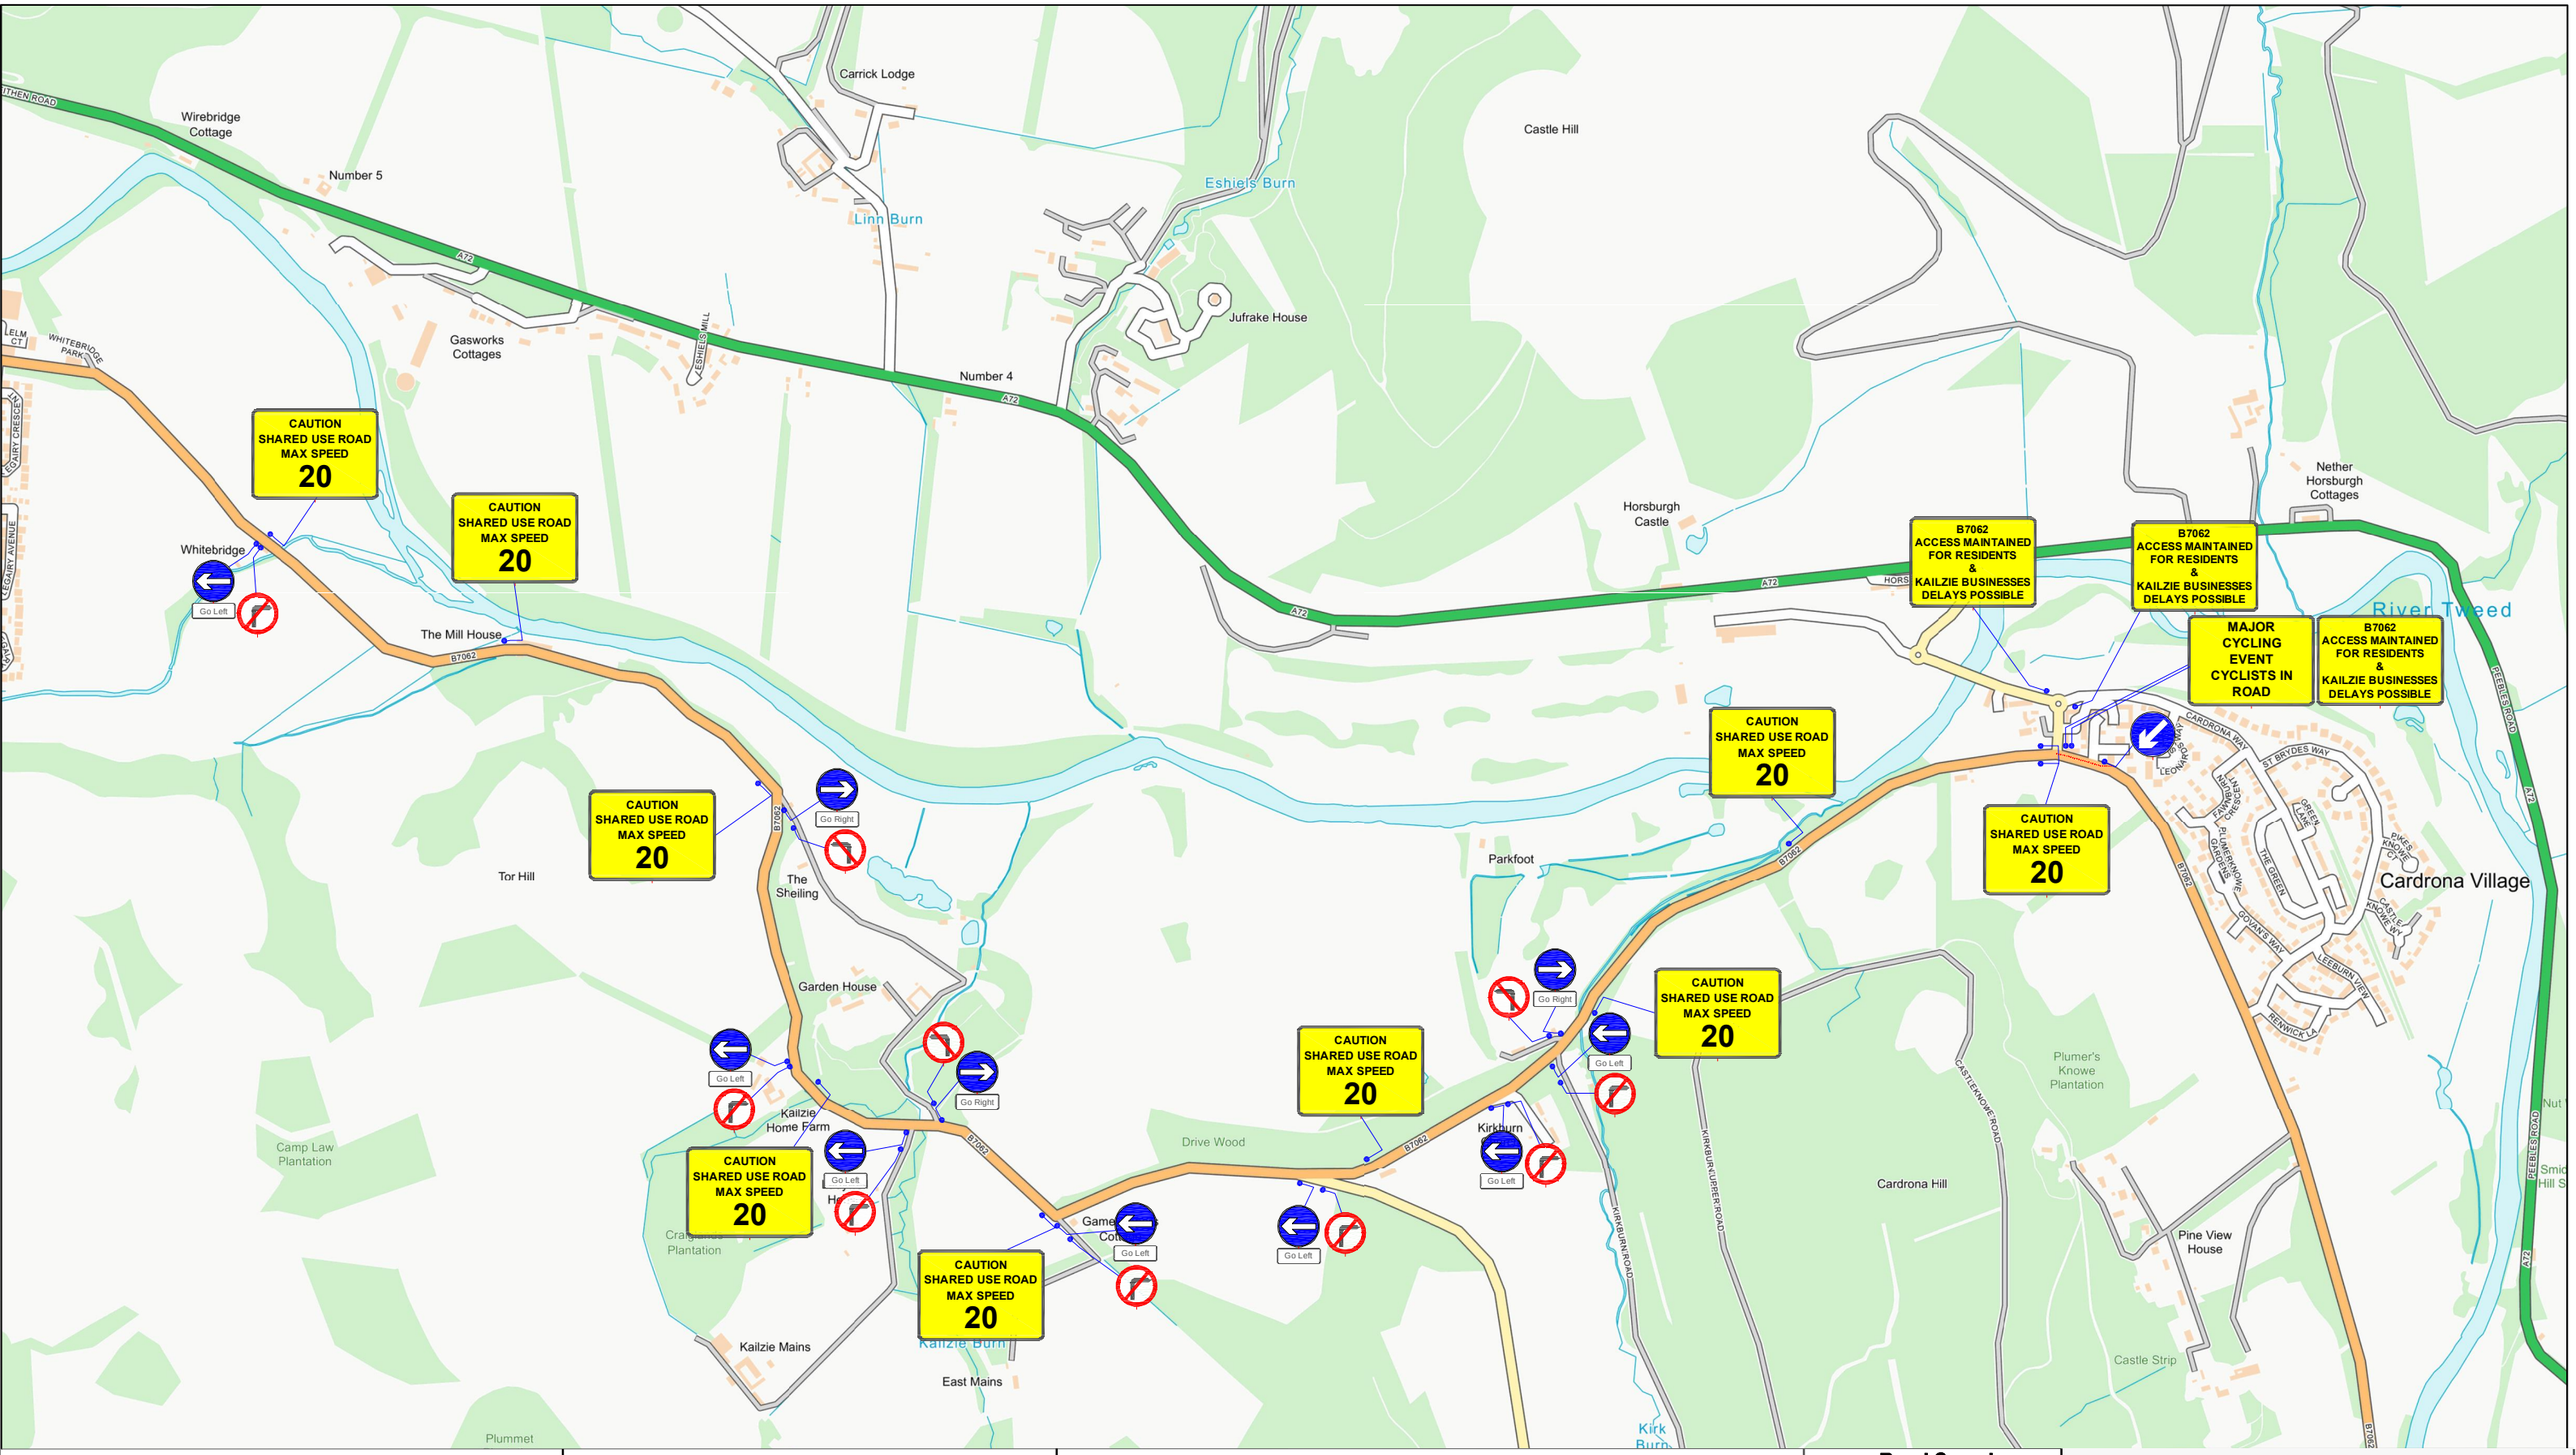


# TOUR O THE BORDERS

**TM No. :** TM014578

**Client Details :**
Traffic Management Proposal on behalf of Tour O The Borders

**Site Details :**
Cordorna to Peebles
0845 - 1630

**Notes :**

**KEY :**

| | | | |
|---|---|---|---|
| | Traffic Cones | | Blockage Position |
| | Pedestrian Barriers | | Correx Sign |
| | Sign Position | | Safety Zone |
| | Kerb Ramp | | Crane / MEWP |
| | No Waiting Cones | | |
| | Pedestrian Signals | | |
| | Vehicle Signals | | |

**Road Speed**

40

| | |
|---|---|
| Permanent Signals Affected? | Y/N **N** |
| Pedestrian Crossing Affected? | Y/N **N** |
| Bus Stop (s) Affected? | Y/N **N** |


CONTRAFLOW LTD.

CONTRAFLOW LTD
1 WARDPARK ROAD
WARDPARK SOUTH INDUSTRIAL ESTATE
CUMBERNAULD G67 3EX
Tel. 01236 862 400
Fax. 01236 862 402


Date: 18/08/23 | Scale: N.T.S | Drawn by: R.Green

DRG. NO. TOTB23/CARDORNAPEEBLES/017