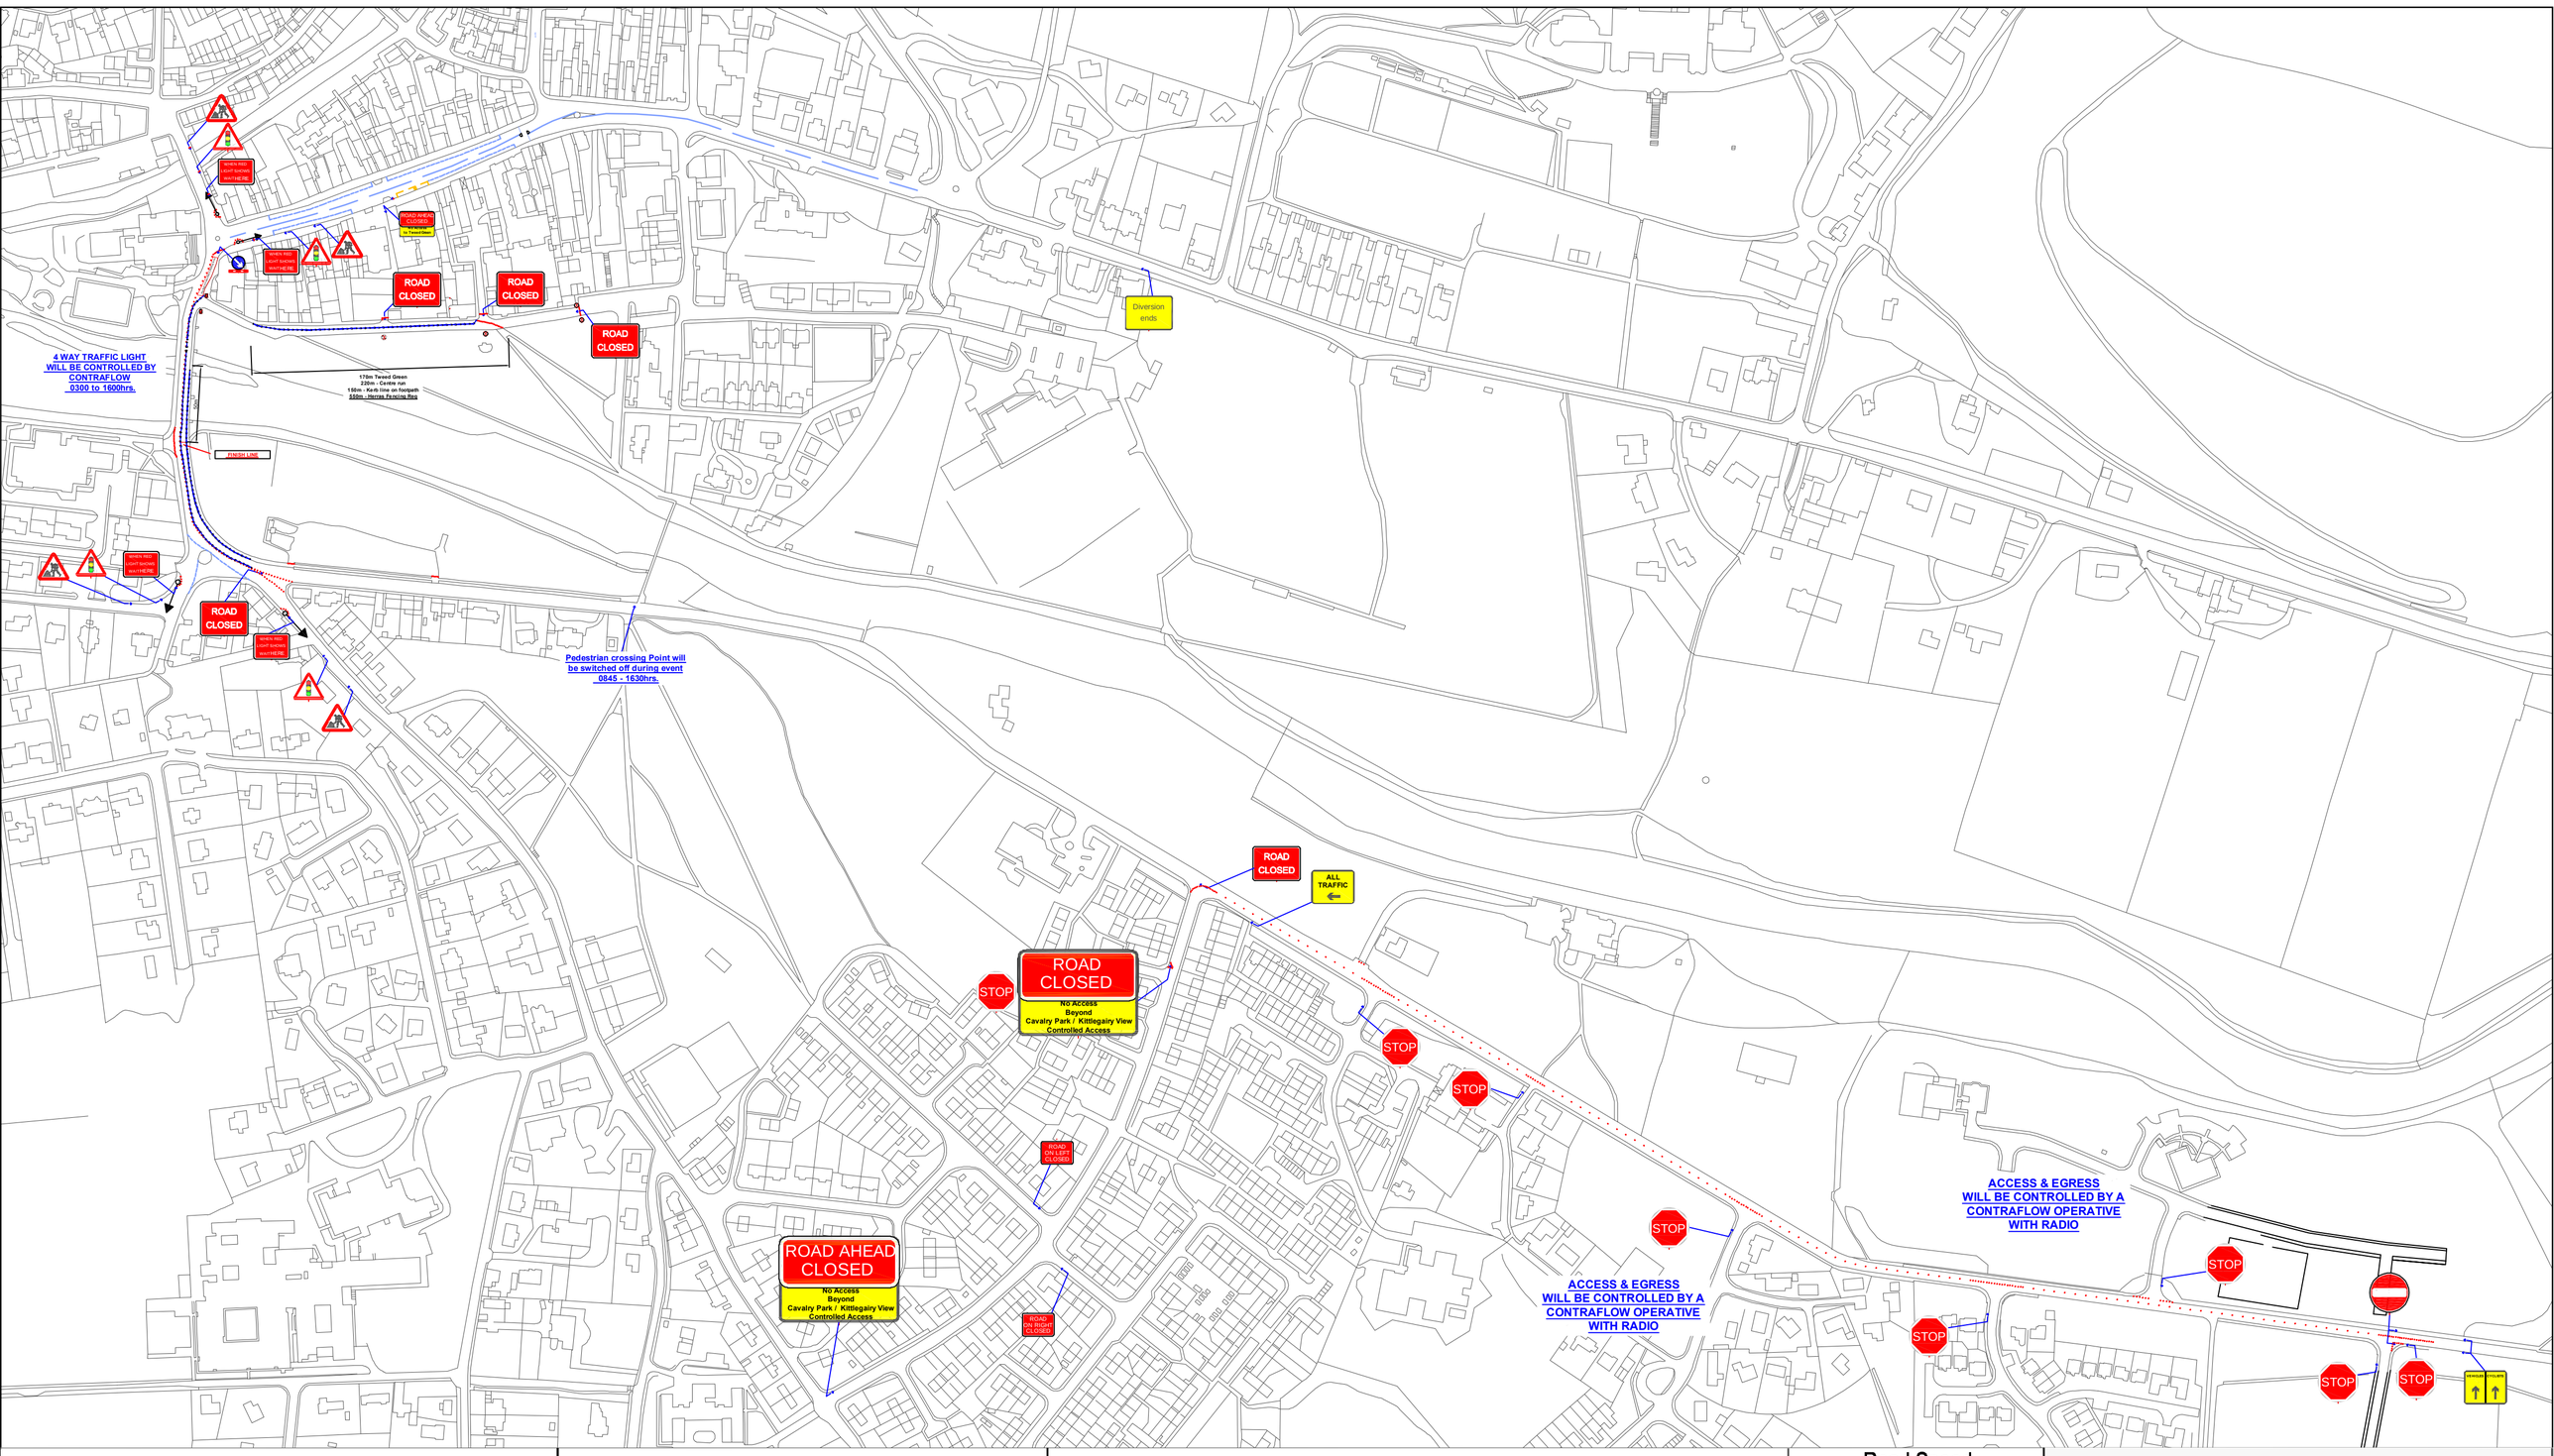

TOUR O THE BORDERS

TM No. : TM014578

Client Details :

Traffic Management Proposal on behalf of Tour O The Borders

Site Details :

4 way ttl's High Street + Controlled Access Peebles - Finish Line

Notes :

KEY :

	Traffic Cones		Blockage Position
	Pedestrian Barriers		Correx Sign
	Sign Position		Safety Zone
	Kerb Ramp		Crane / MEWP
	No Waiting Cones		
	Pedestrian Signals		
	Vehicle Signals		

Road Speed

20

Permanent Signals Affected?	Y/N N
Pedestrian Crossing Affected?	Y/N N
Bus Stop (s) Affected?	Y/N N

CONTRAFLOW LTD.
CONTRAFLOW LTD
1 WARDPARK ROAD
WARDPARK SOUTH INDUSTRIAL ESTATE
CUMBERNAULD G67 3EX
Tel. 01236 862 400
Fax. 01236 862 402

Date: 28/06/23 | Scale: N.T.S | Drawn by: R.Green

DRG. NO. TOTB23/HIGHST/FINISHLINE/005