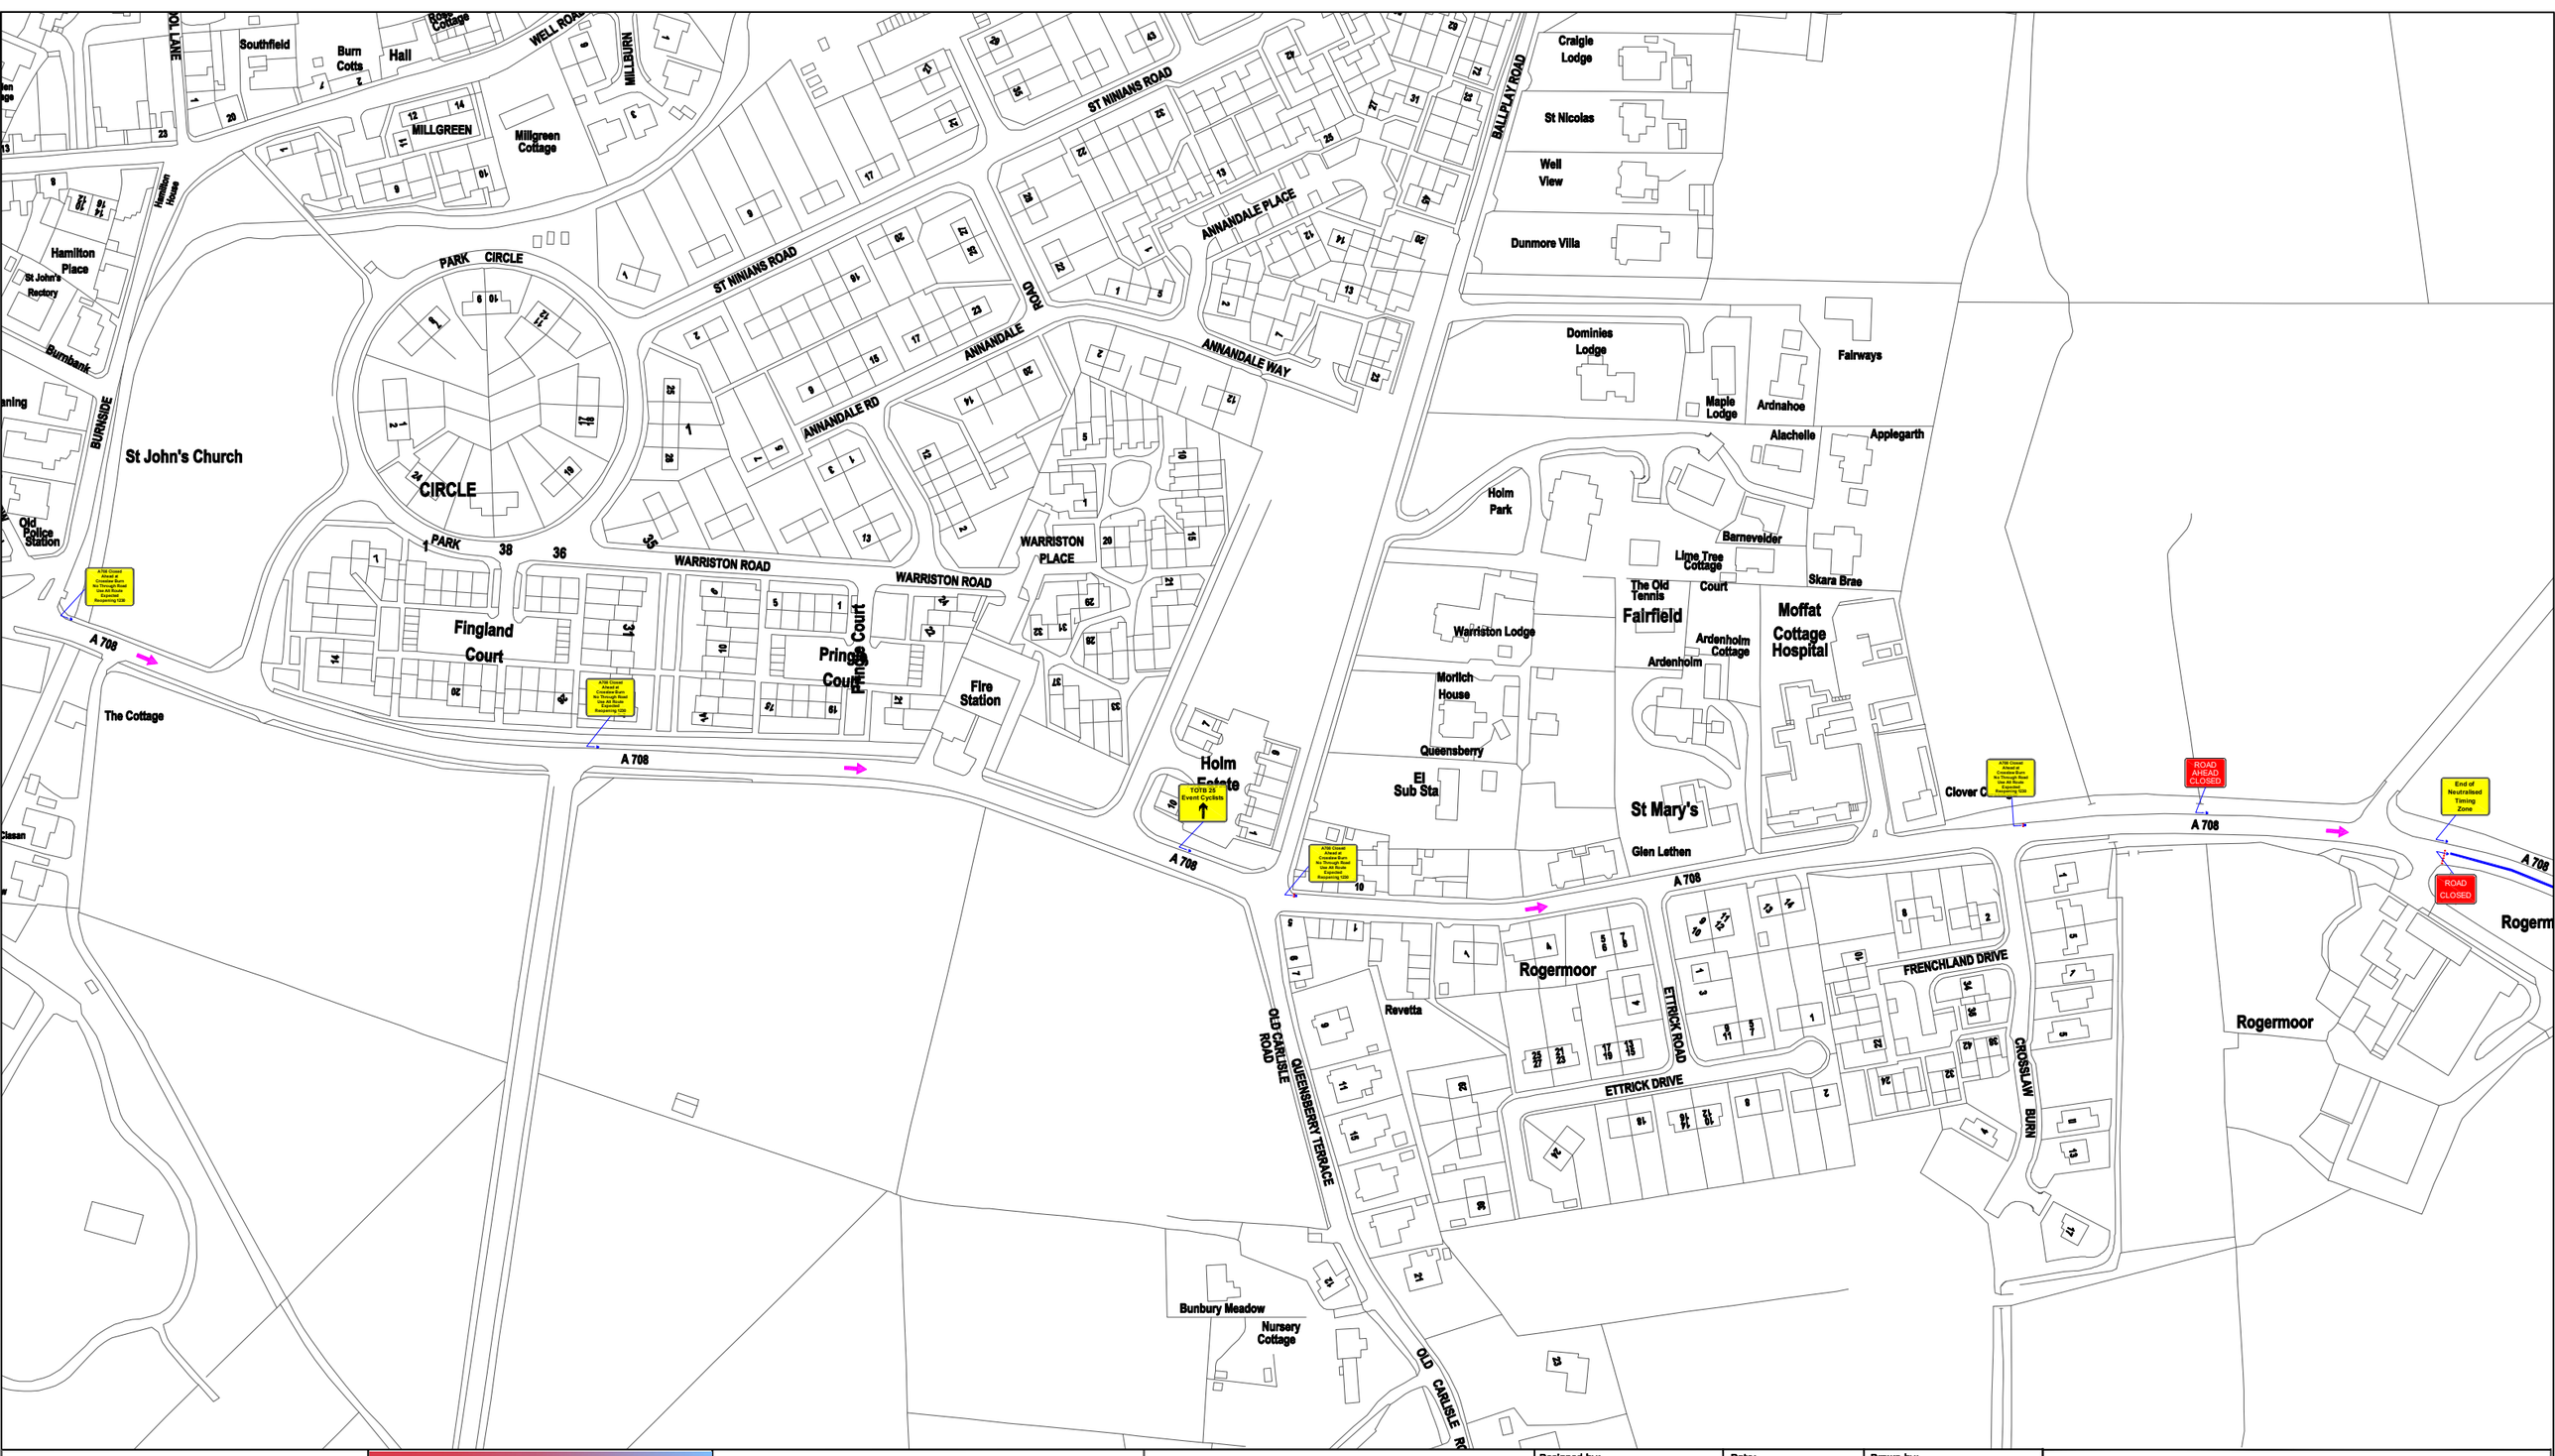

KEY :

- Sign Face
- Traffic Cone
- Pedestrian Barrier
- Kerb Ramp
- Traffic Signal Head
- Pedestrian Signal Head
- Working Area
- Parking Restriction

Design Parameters

Road Type	Various
Speed Limit	Various
Road Width	Various
Longitudinal Safety Zone	N/A
Sideways Safety Zone	N/A
Taper Length (If applicable)	N/A
Remaining Road Width	N/A
Distance to First Sign	150yds

Traffic Management Notes;

1. All temporary traffic managment shall be in accordance with Chapter 8 of the Traffic Signs Manual 2009.
2. All temporary traffic management shall be in accordance with the Traffic Signs Regulations & General Directions 2016.
3. All Temporary Traffic Management shall conform to the Safety at Street Works & Road Works, A Code of Practice 2013.
4. All Temporary Traffic Management Signs should be located 450mm, minimum from the kerb face.
5. All Temporary Traffic Management sign locations are indicative and are subject to on site approval from the Person in Charge.

TM No. : TM031702

Client Details :

Traffic Management Proposal on behalf of Hillside Outside

Site Details :

Tour O The Borders - Cycle Event A701 & A708 Moffat

Notes :

No.	Revision	Date

Designed by: R. Green	Date: 10/08/2026	Drawn by: R. Green
Checked by: R. Nesbitt	Revision:	Scale: N.T.S.

Drawing No: HSOS/TOTB2026A701A708M/012

Road Speed

Various

Permanent Signals Affected?	Y/N N
Pedestrian Crossing Affected?	Y/N N
Bus Stop (s) Affected?	Y/N N

CONTRAFLOW LTD.

CONTRAFLOW LTD
1 WARDPARK ROAD
WARDPARK SOUTH INDUSTRIAL ESTATE
CUMBERNAULD G67 3EX
Tel. 01236 862 400
Fax. 01236 862 402

Setting the standard for safety, service & support